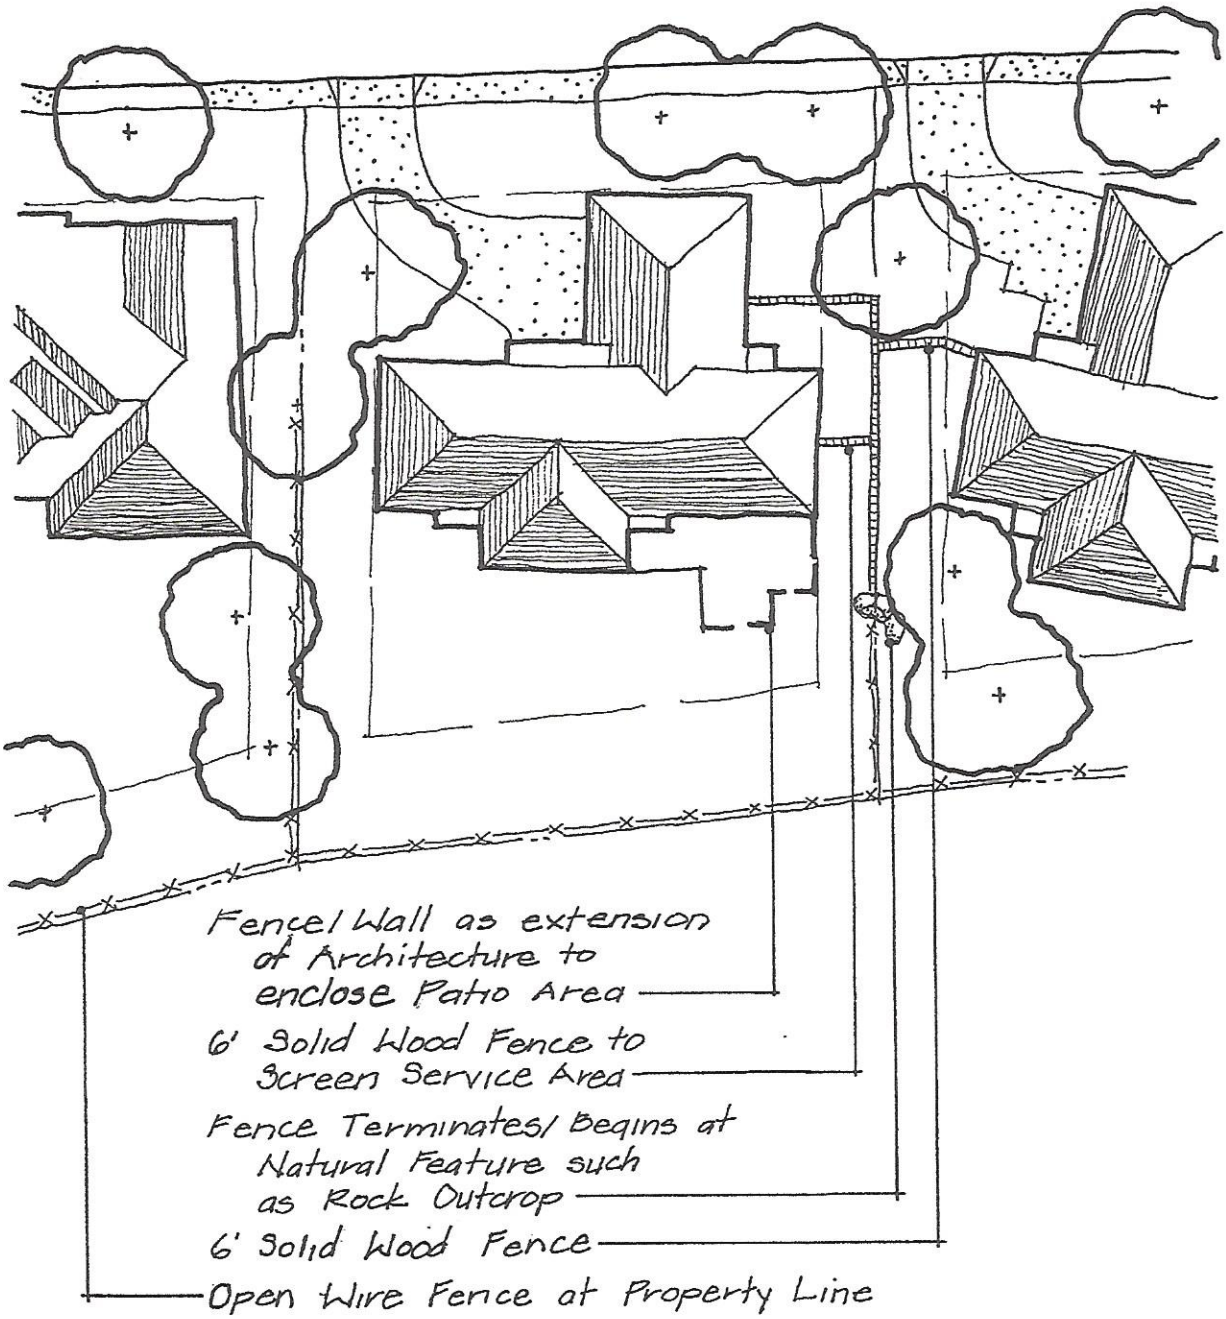

No Scale

FENCING CONCEPTS

(SF1 & SF2 AREAS)

FOUNTAINGROVE II

A PLANNED COMMUNITY

DESIGN PROGRAM

CARLILE / ASSOCIATES
CIVIL ENGINEERS • SURVEYORS • LAND PLANNERS

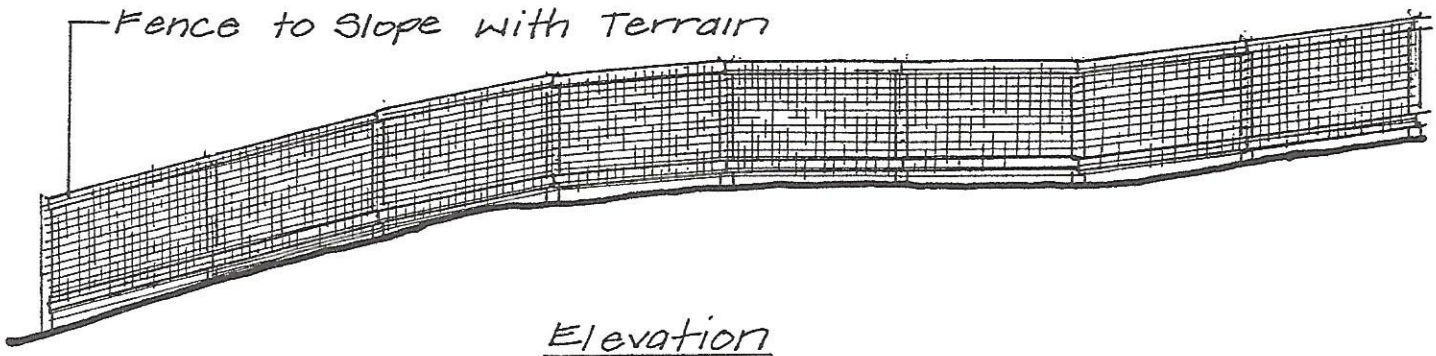

Elevation

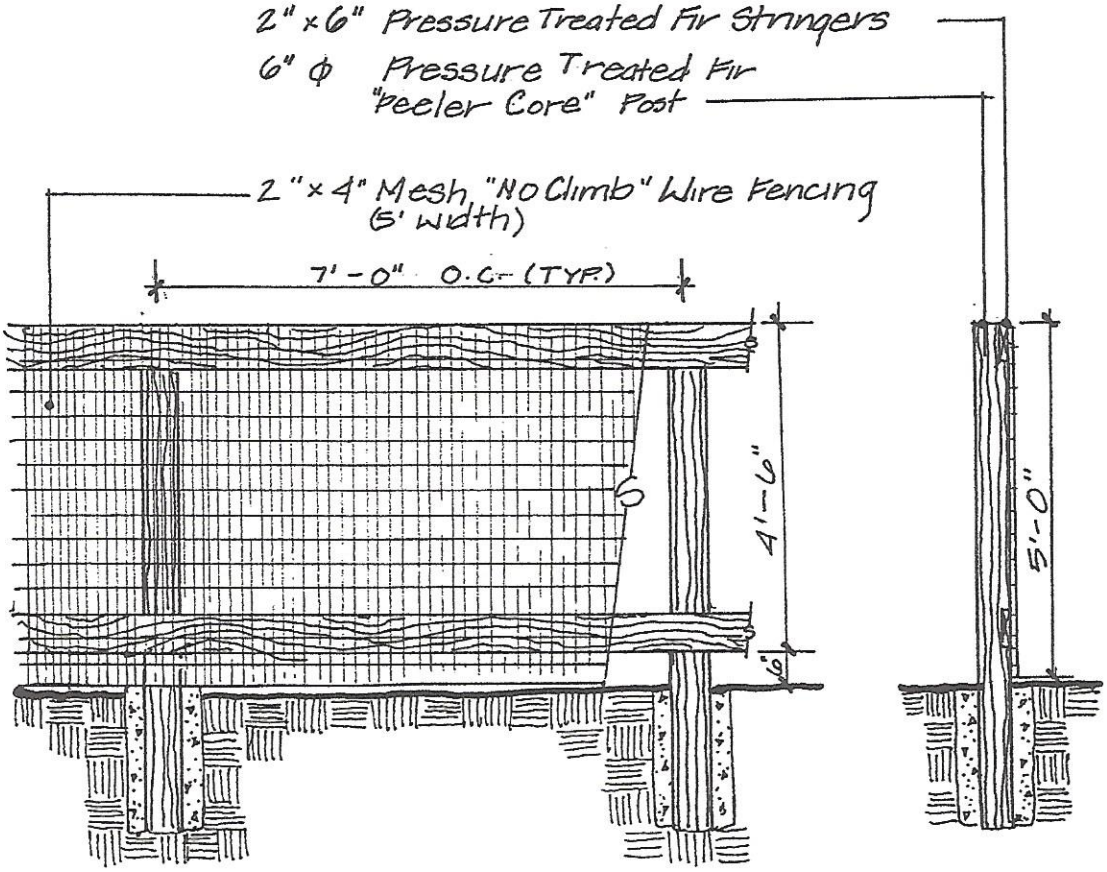

Elevation
scale: 3/8" = 1'-0"

Section
scale: 3/8" = 1'-0"

OPEN WIRE FENCE

FOUNTAINGROVE II
A PLANNED COMMUNITY
DESIGN PROGRAM

CARLILE / ASSOCIATES
CIVIL ENGINEERS • SURVEYORS • LAND PLANNERS

Note: All Wood To Be Con. Hrt. Redwood.

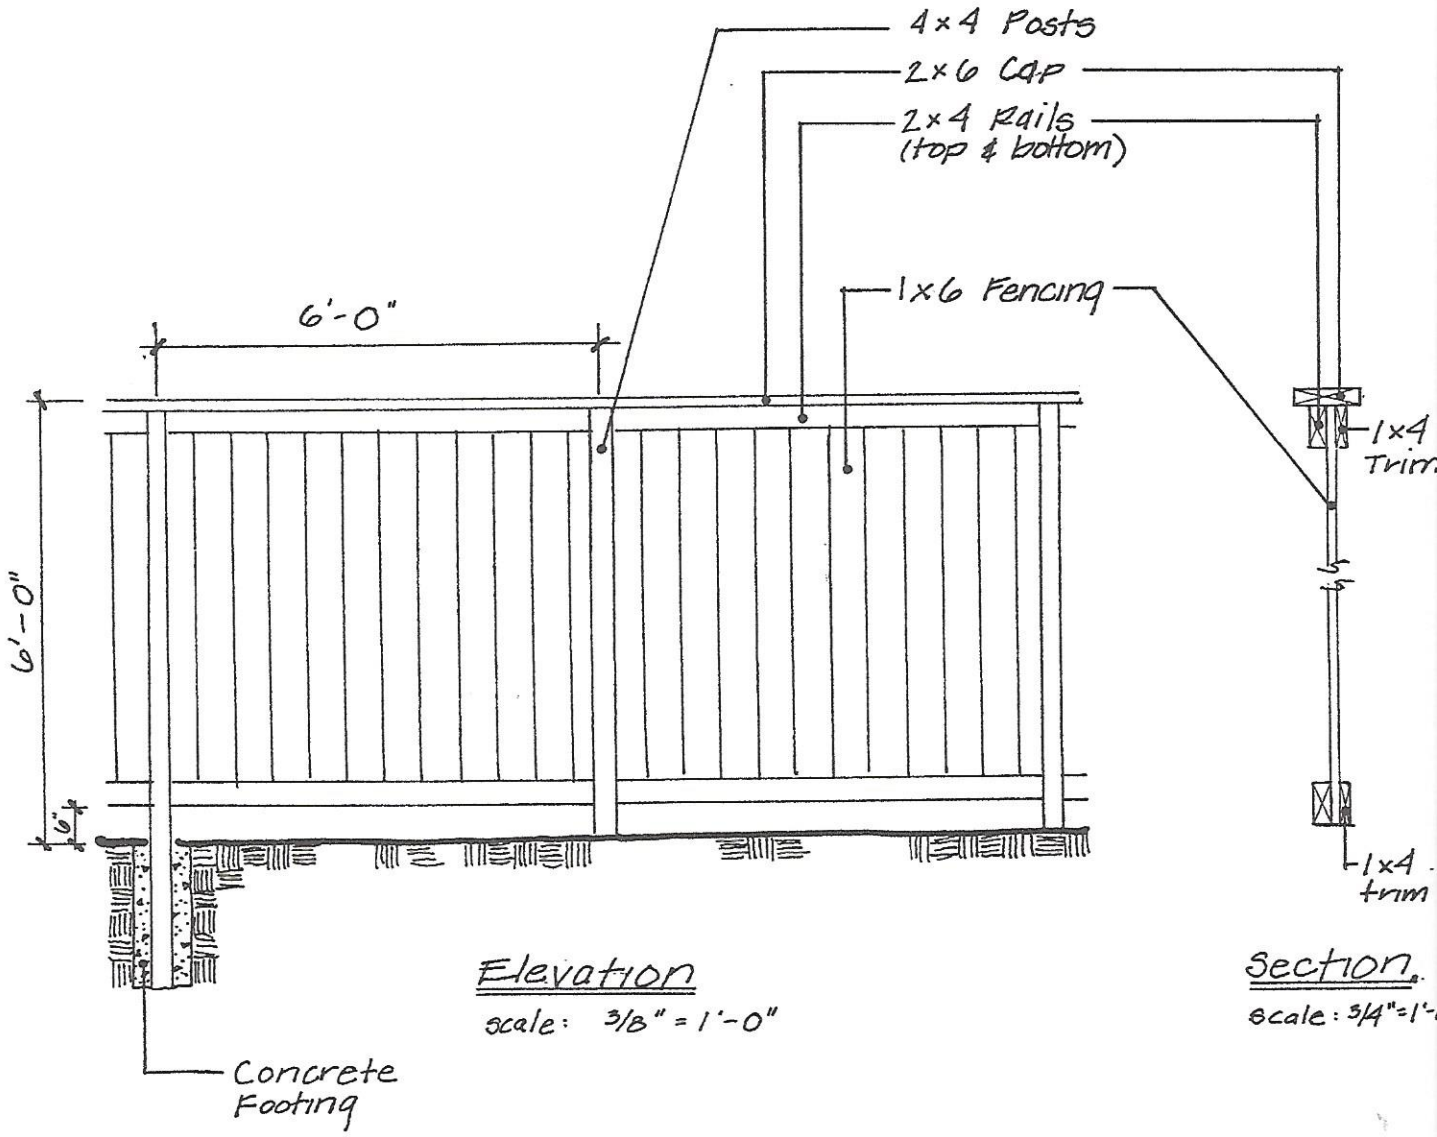

Elevation
scale: 3/8" = 1'-0"

Section
scale: 3/4"=1'-

SOLID WOOD FENCE

FOUNTAINGROVE II
A PLANNED COMMUNITY
DESIGN PROGRAM

CARLILE / ASSOCIATES
CIVIL ENGINEERS · SURVEYORS · LAND PLANNERS

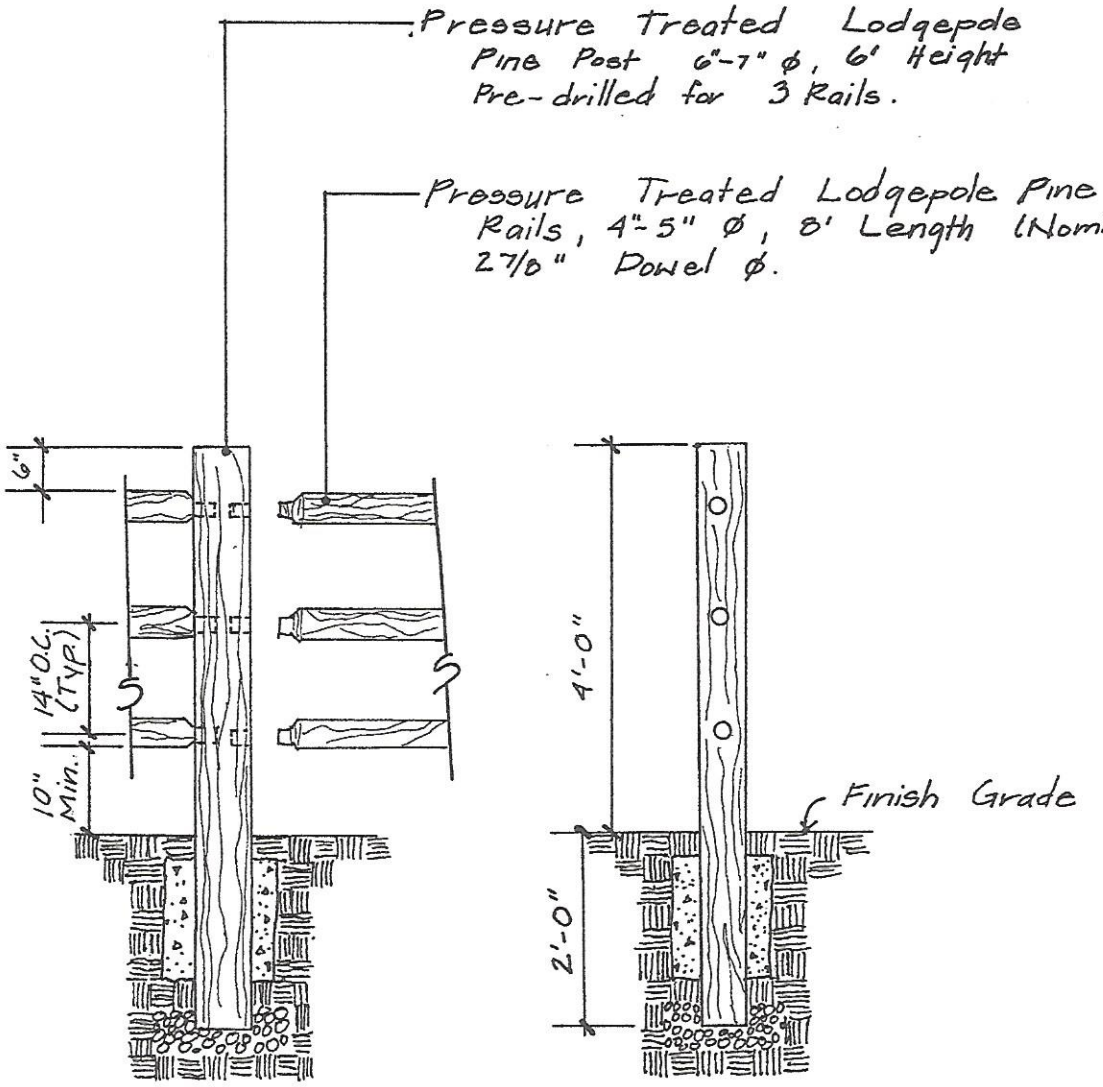

Section Elevation

Scale: ½" = 1'-0"

Notes: Post and Rail Fence By B.V.C. or Approved Equal. Fence Available Through L and S Stakes Inc. Mountain View, CA (415) 961-5010.

O.C. Distance Between Posts Determined by Length of Rails.

POST & RAIL FENCE

FOUNTAINGROVE II
A PLANNED COMMUNITY
DESIGN PROGRAM

CARLILE / ASSOCIATES
CIVIL ENGINEERS • SURVEYORS • LAND PLANNERS